

THE PORT AUTHORITY
OF NY & NJ



ORIGINAL SIGNED & SEALED BY
N.Y. P.E. (OR R.A.)

**Joseph R. Loring
& Associates, Inc.**
consulting engineers

One Pennsylvania Plaza
New York, New York 10119-2045
Tel: (212) 512-7400, Fax: (212) 512-7382

THE OFFICE OF
**DAVID
ELIOT
LEBOWITZ**
P.E.

ARCHITECTS - PLANNERS
COPY OF ONE OF THE CONTRACT DRAWINGS, COM-
MITTING A PART OF CONTRACT NO. WTC-945-071
IN THE FORM IN WHICH SAID DRAWINGS EXISTED AT
THE TIME THE SAID CONTRACT WAS EXECUTED BY
THE PARTIES.

**LESLIE E. ROBERTSON
ASSOCIATES, R.L.P.**

CONSULTING ELECTRICAL ENGINEERS
20 EAST 40TH STREET
NEW YORK, NY 10018-3888
TEL: (212) 697-0000 FAX: (212) 697-0002

I HEREBY CERTIFY THAT THIS IS A TRUE AND CORRECT
COPY OF ONE OF THE CONTRACT DRAWINGS, COM-
MITTING A PART OF CONTRACT NO. WTC-945-071
IN THE FORM IN WHICH SAID DRAWINGS EXISTED AT
THE TIME THE SAID CONTRACT WAS EXECUTED BY
THE PARTIES.
DATE: 11/16/93 *Anthony A. Aden*
DATE: 11/10/98 *P.K. Xuereb*
ENGINEER OF DESIGN

12/12/97 NEW DRAWING

No. Date Revision Approved
Engineering Department
Design Division

The
World
Trade
Center

STANDBY POWER
5 WORLD TRADE CENTER


ARCHITECTURAL
2 WTC PRIMARY
B2 LEVEL PART PLANS
AND FEEDER CLOSET
DETAILS

This drawing subject to conditions in contract.
All inventions, ideas, designs and methods
herein are reserved to Port Authority and
may not be used without its written consent.


Designed by M.D. Drawn by JRL Job No.

Date 11/17/97 Scale AS SHOWN


Contract Number Drawing Number
WTC-945-071 A6-01

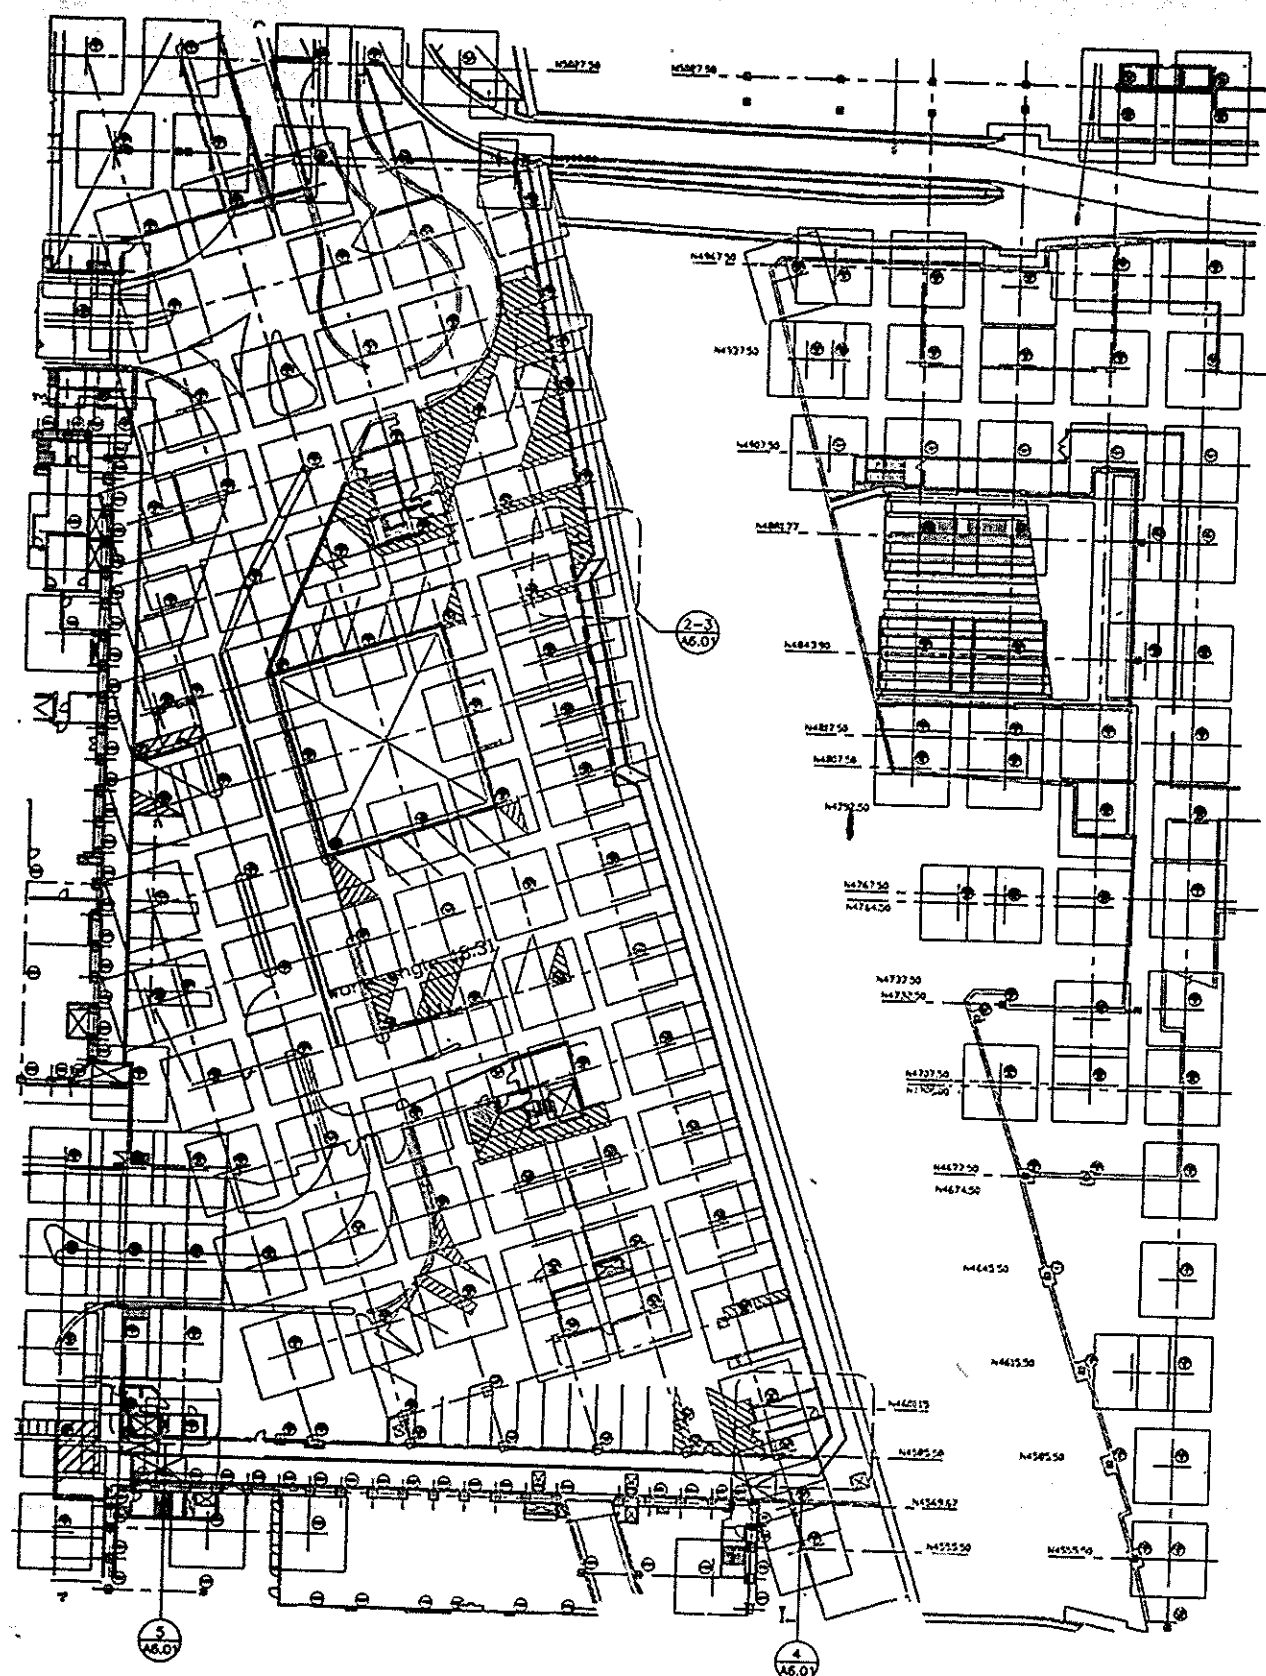


LEGEND
--- DENOTES EXISTING WALL
TO BE REMOVED
--- DENOTES 8" SEMI-SOLID
C.M.U. WALL

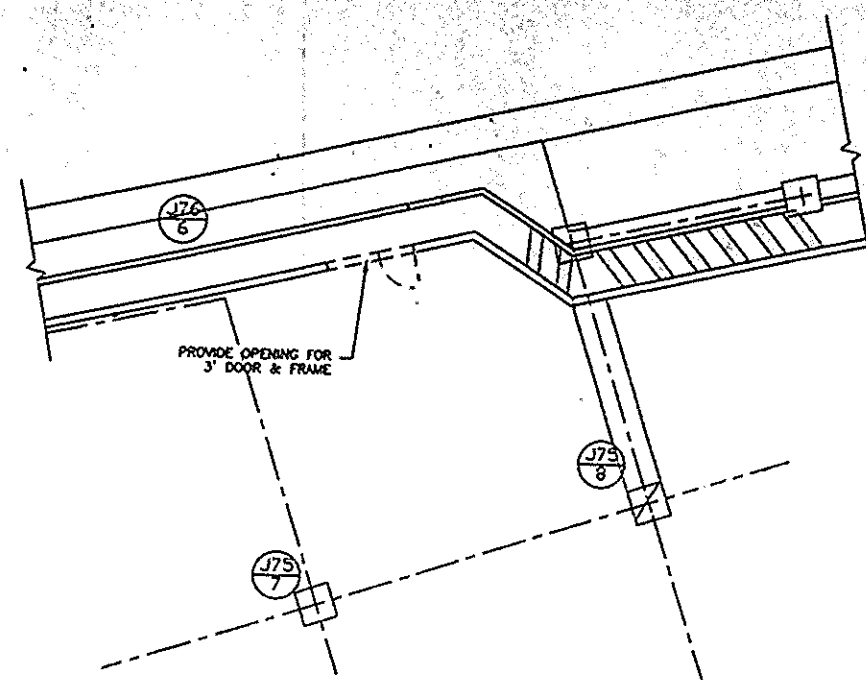


2 REMOVAL PLAN, PART PLAN

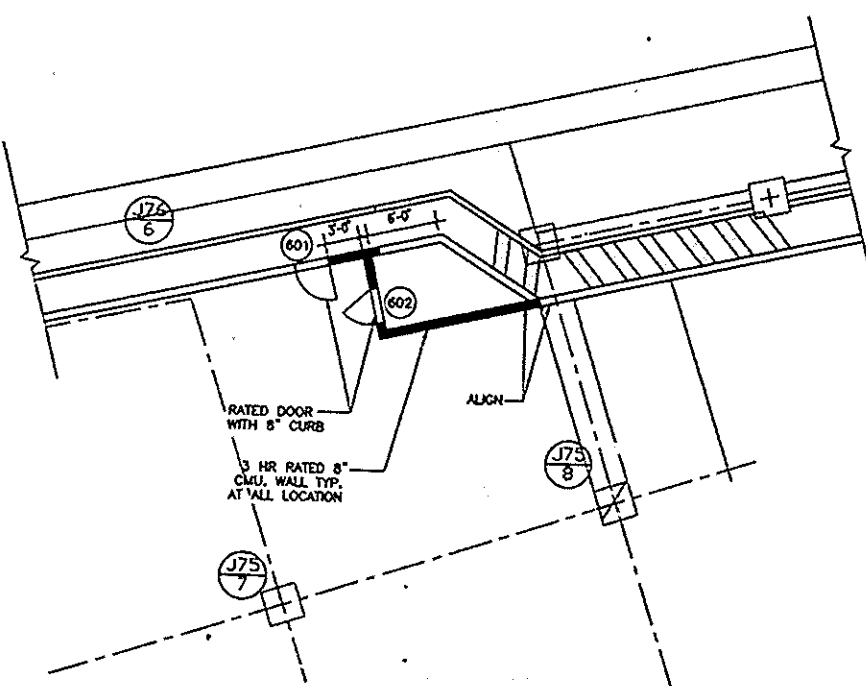


3 CONSTRUCTION PLAN, PART PLAN

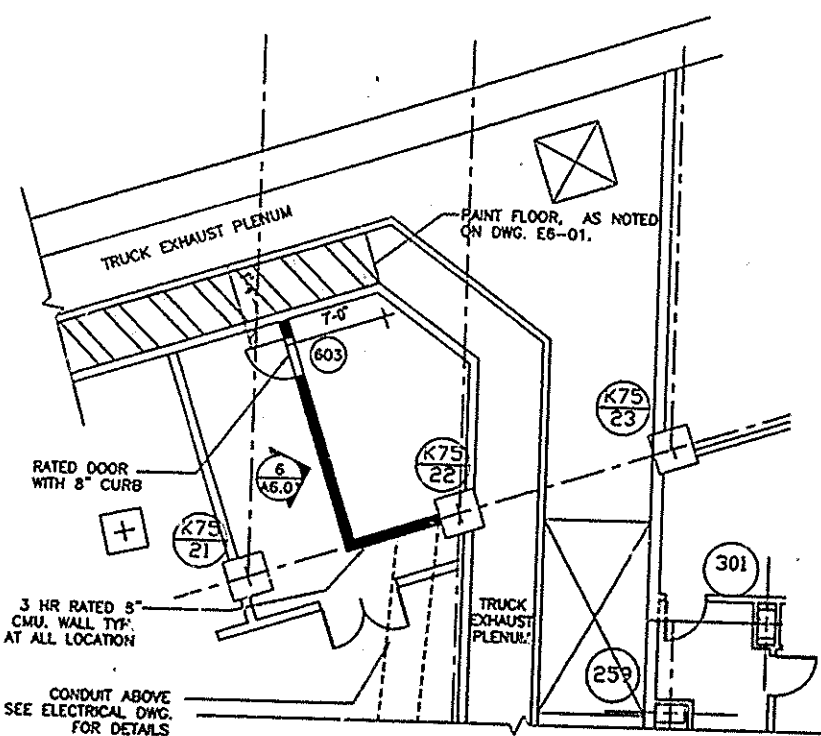


4 CONSTRUCTION PLAN, PART PLAN

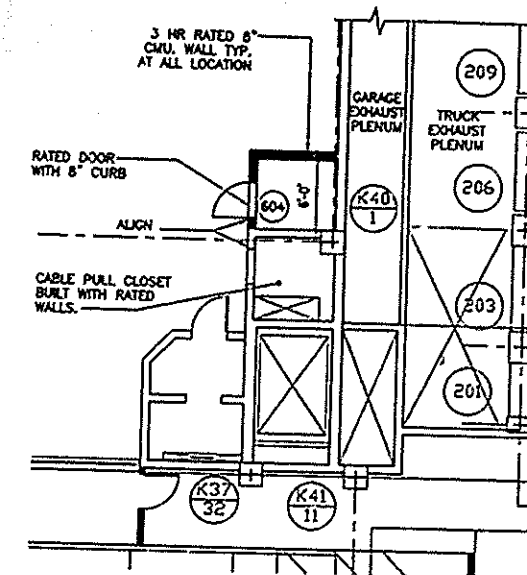

5 CONSTRUCTION PLAN, PART PLAN

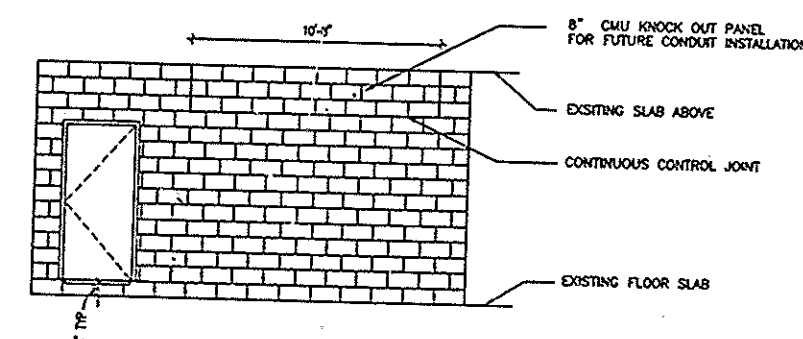

6 PART ELEVATION

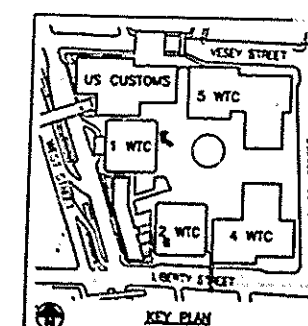

KEY PLAN